GIS map for the work of providing and laying 300mm dia RCC NP-3 class sewer pipeline in KSFC layout and sorro
Lingarajapuram coming under Lingarajapuram s/s of AEE E2-2 subdivision.(Part-B)

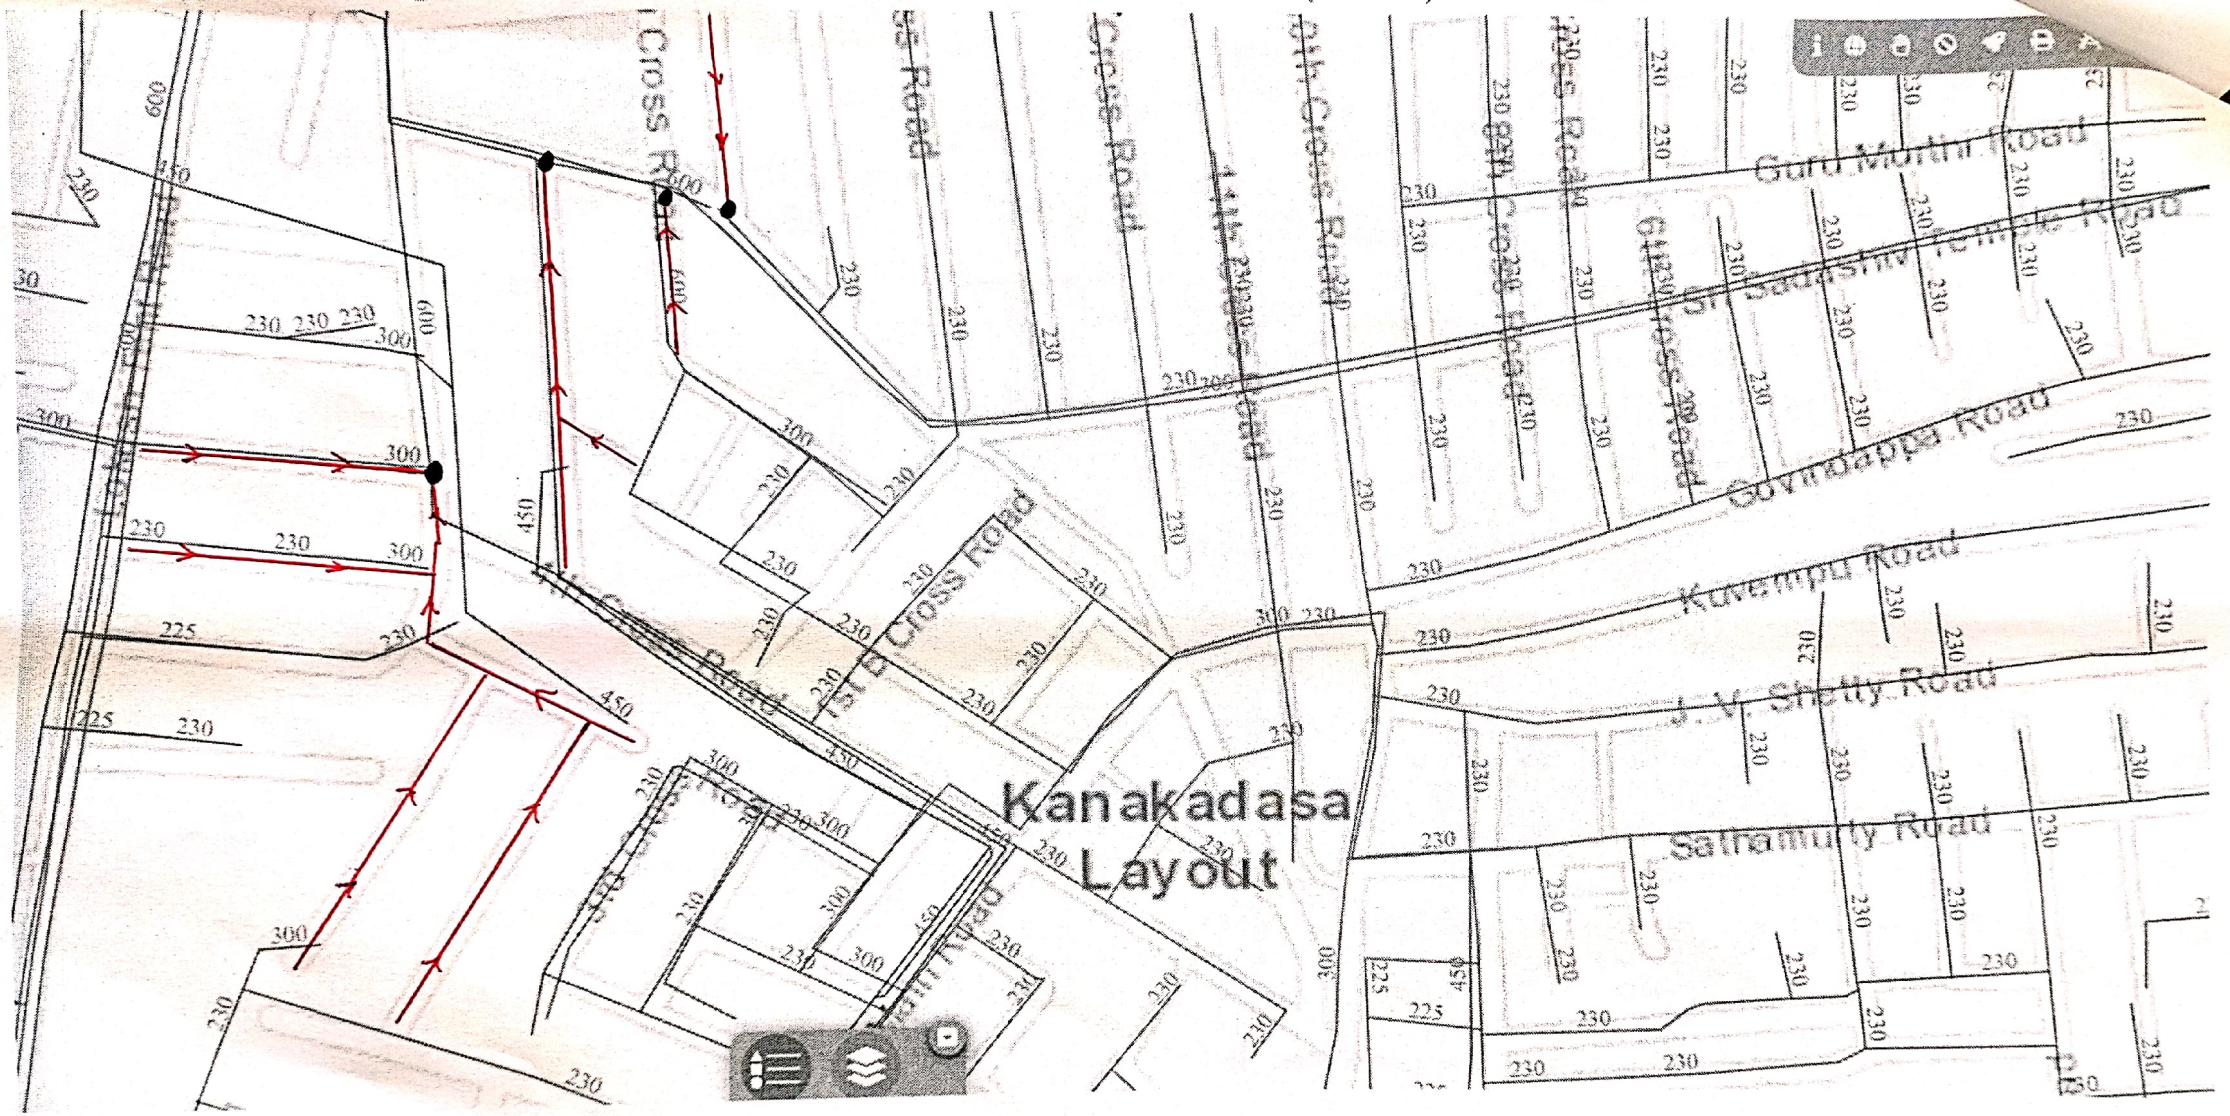

● Disposal point

JE(LRP)

AEE E2-2

EE E-2